FIRST PART
APPROVAL REQUIRED
APPROVED BY _____
DATE _____

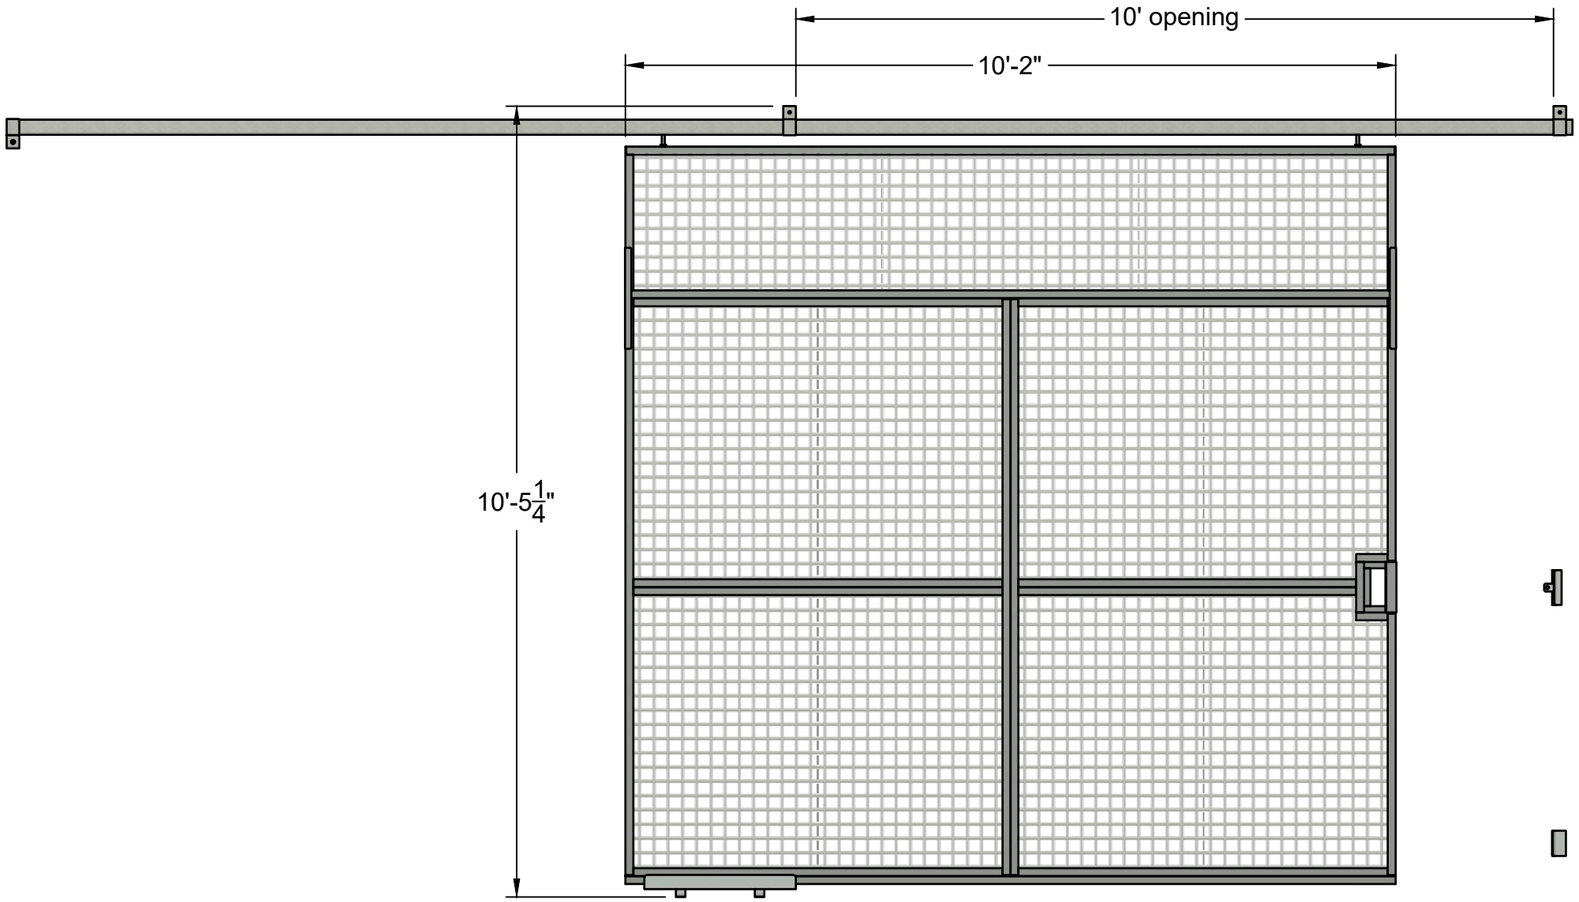

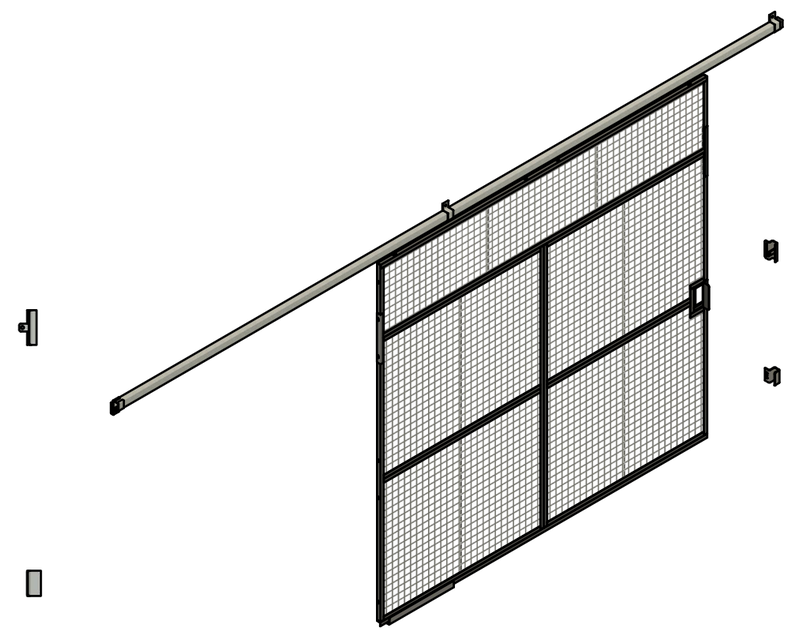

Since 1932
WIPCo
WIRE & IRON PRODUCTS CO.
A DIV. OF JESCO INDUSTRIES
P.O. BOX 388
950 ANDERSON ROAD
LITCHFIELD MI. 49252
PH. # 1-517-542-2903
FAX # 1-517-542-2501

TITLE
Slide door
10'W x 10'H
2x1 - 10ga mesh

SIZE	COLOR	DWG NO	REV
B	Dk Gray	391401	

DRAWN	Jesse Pifer	4/9/2024	SCALE 1:24	WEIGHT 247 lbs	SHEET 1/1