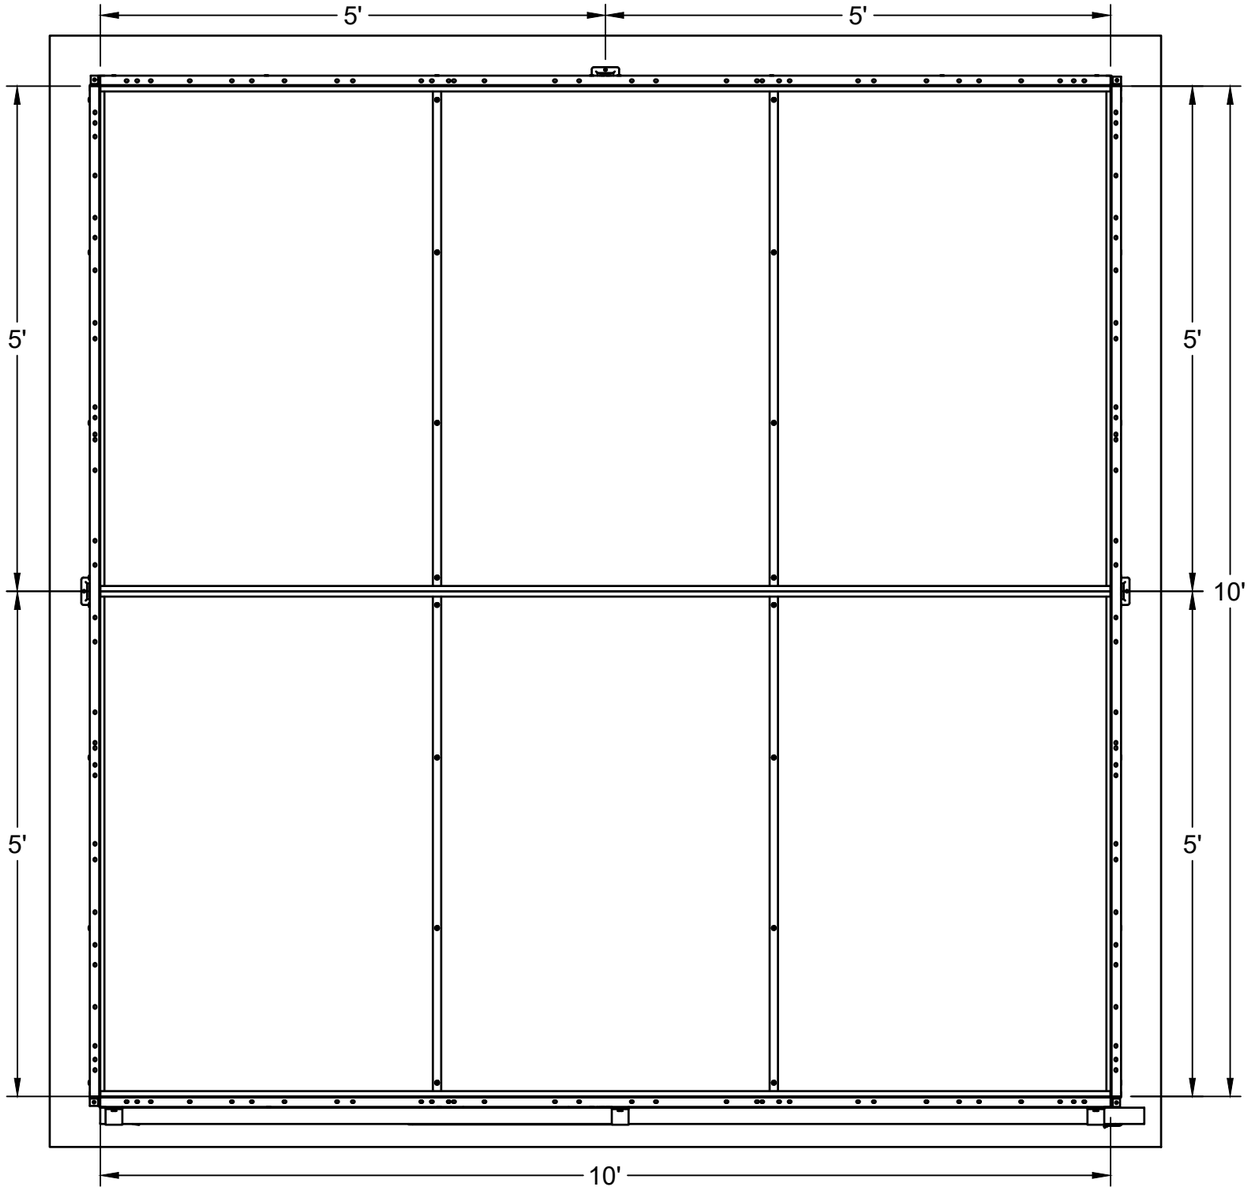

FIRST PART
APPROVED BY APPROVAL REQUIRED
APPROVED BY _____
DATE _____

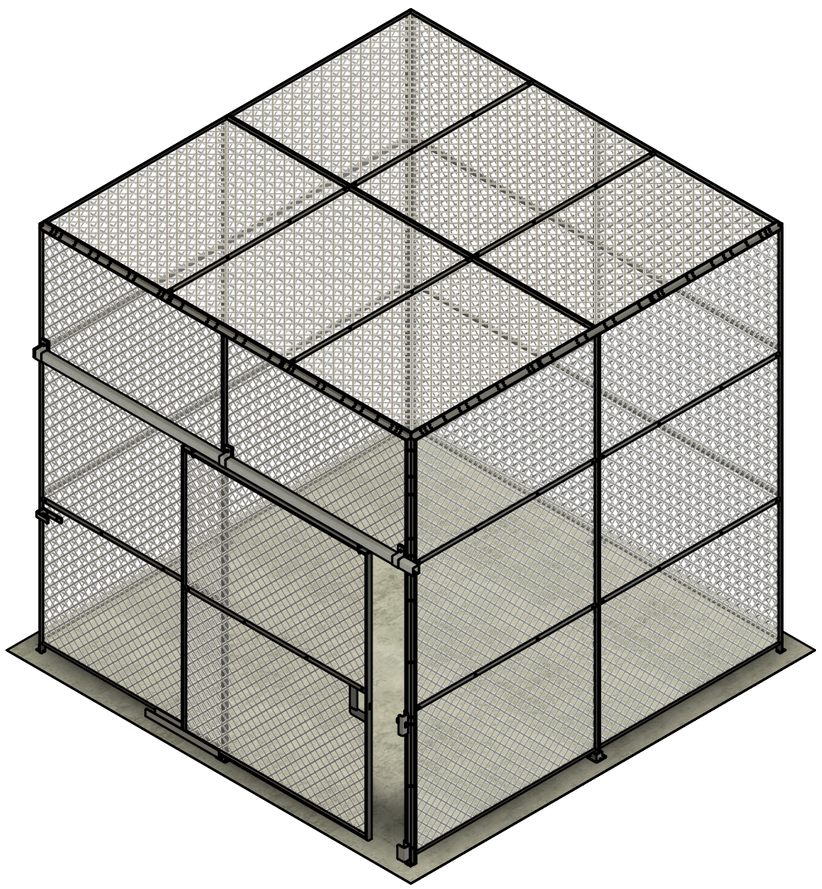

Since 1932
WIPCO
WIRE & IRON PRODUCTS CO.
A DIV. OF JESCO INDUSTRIES
P.O. BOX 388
950 ANDERSON ROAD
LITCHFIELD MI. 49252
PH. # 1-517-542-2903
FAX # 1-517-542-2501

TITLE
4 Sided Enclosure with ceiling 10'L x 10'W x 10'H
1½" diamond - 10ga mesh

SIZE	COLOR	DWG NO	REV
B	Dk Gray	375810	

DRAWN	Jesse Pifer	5/9/2024	SCALE 1:18	WEIGHT 753 lbs	SHEET 1/1